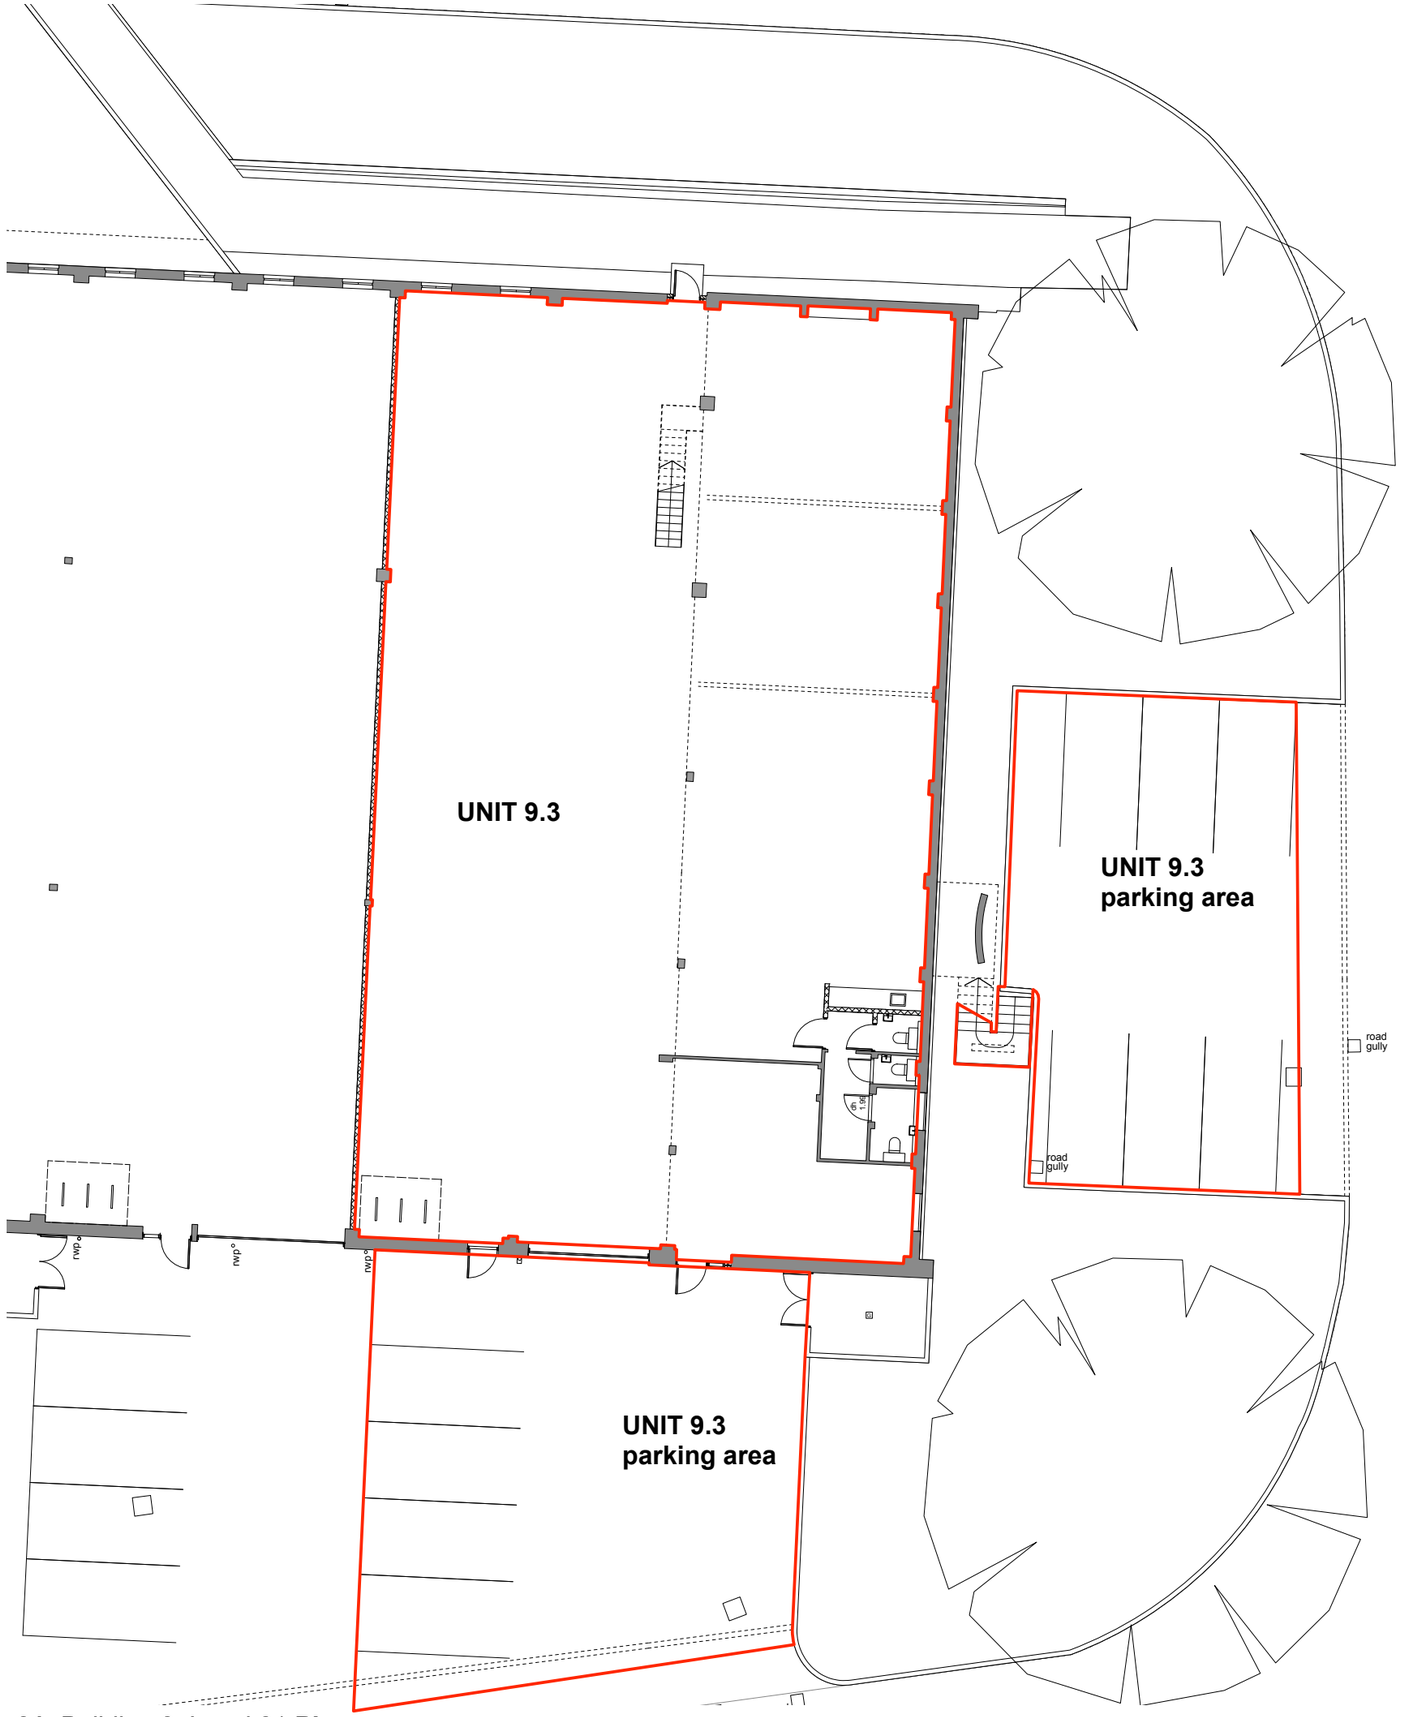

01: Building 9 Level 01 **Plan**

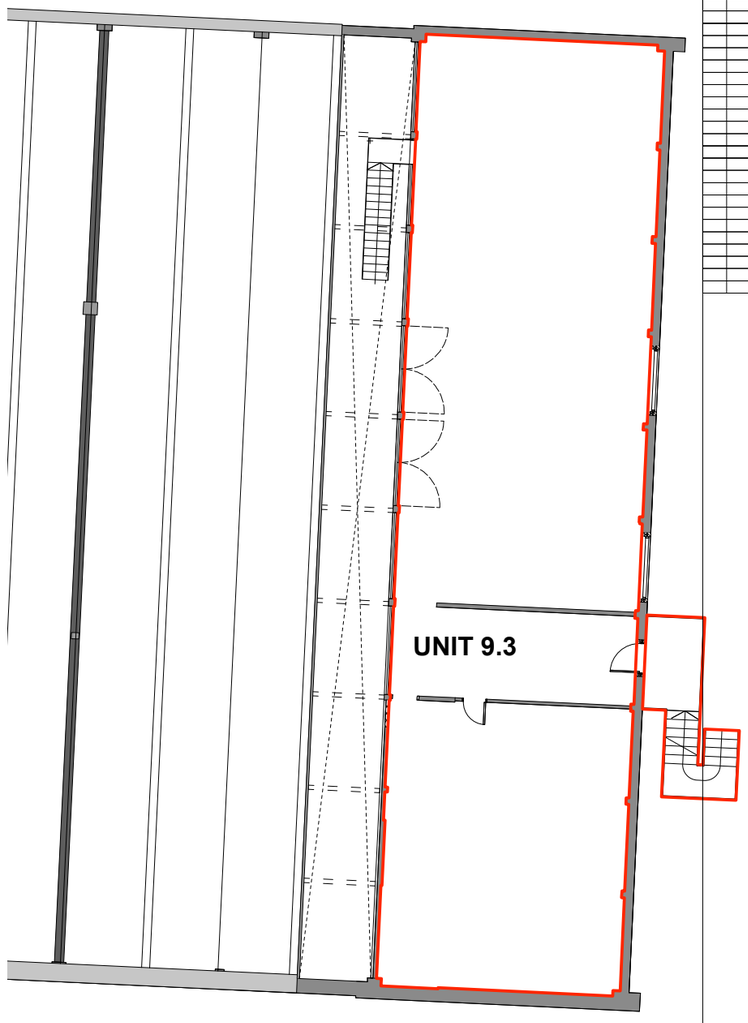

01: Building 9 Level 02 **Plan**

Rev	Date	Dwn	Chckd	Description

FOR COMMENT

- All drawings are copyright
- Report all discrepancies to project administrator
- Do not scale drawing for construction purposes
- All dimensions to be checked on site

North

0 5m

6 King Street Bristol BS1 4EQ
T 0117 929 9293 **E** info@fm-architects.co.uk
F 0117 929 9295 **W** fm-architects.co.uk

ferguson mann architects

Job Title: The Hyde, Brighton

Client: Bradshaw Property Trading Ltd

Scale	Date	Dwn	Chckd
1:100 @ A1	14.01.19	AK	RG

Drawing Title: Demise Plans

Unit 9.3

Job No	Drawing No	Rev
10889	GA 306	